Vectorworks Educational Version

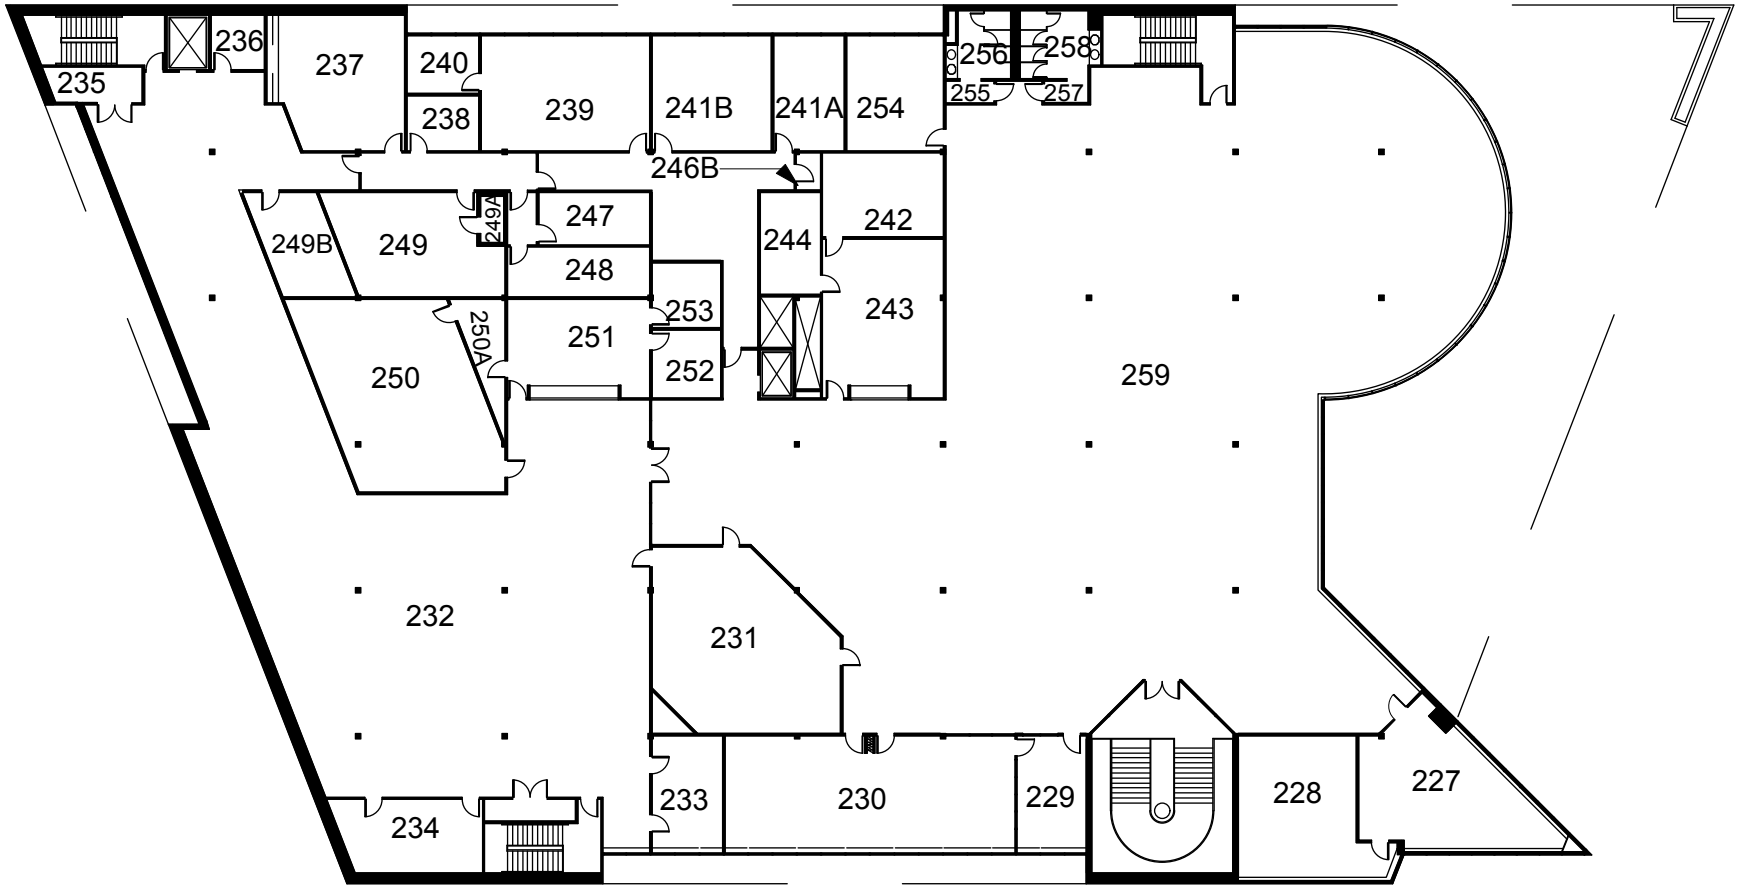

NORTHWEST MISSOURI STATE UNIVERSITY
FACILITY SERVICES / CAPITAL PROGRAMING

BUILDING: OWEN'S LIBRARY

FLOOR:	DRAWN BY:	DATE:
2ND	ALEX MCKEE	10/4/13

Vectorworks Educational Version