Vectorworks Educational Version

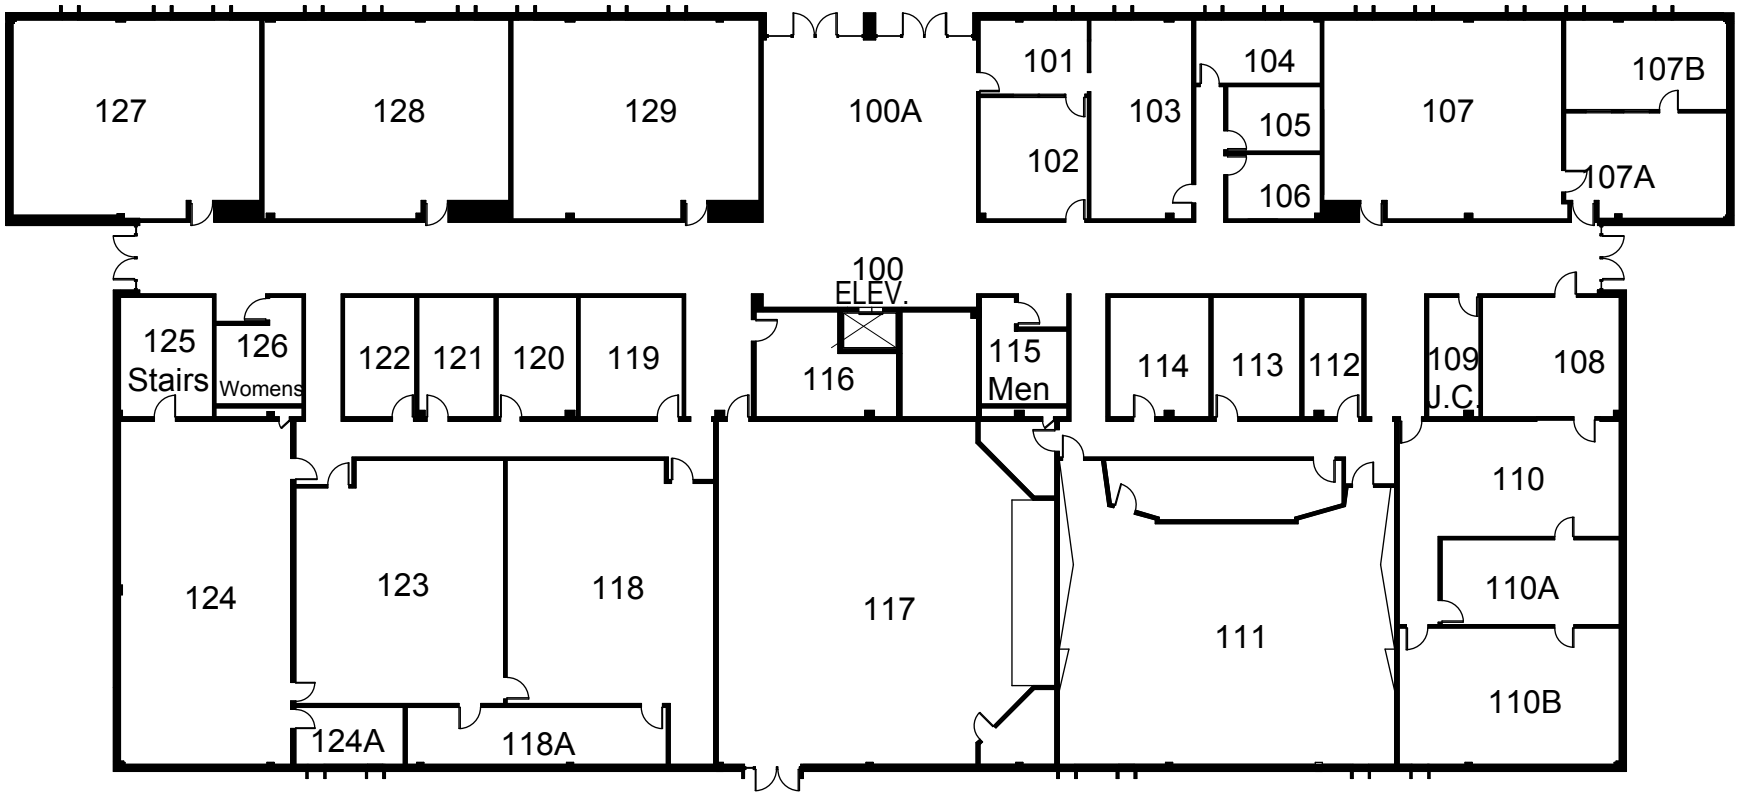

NORTHWEST	NORTHWEST MISSOURI STATE UNIVERSITY FACILITY SERVICES / CAPITAL PROGRAMING	
BUILDING: VALK HALL		
FLOOR: 1ST	DRAWN BY: ALEX MCKEE	DATE: 8/6/13

Vectorworks Educational Version